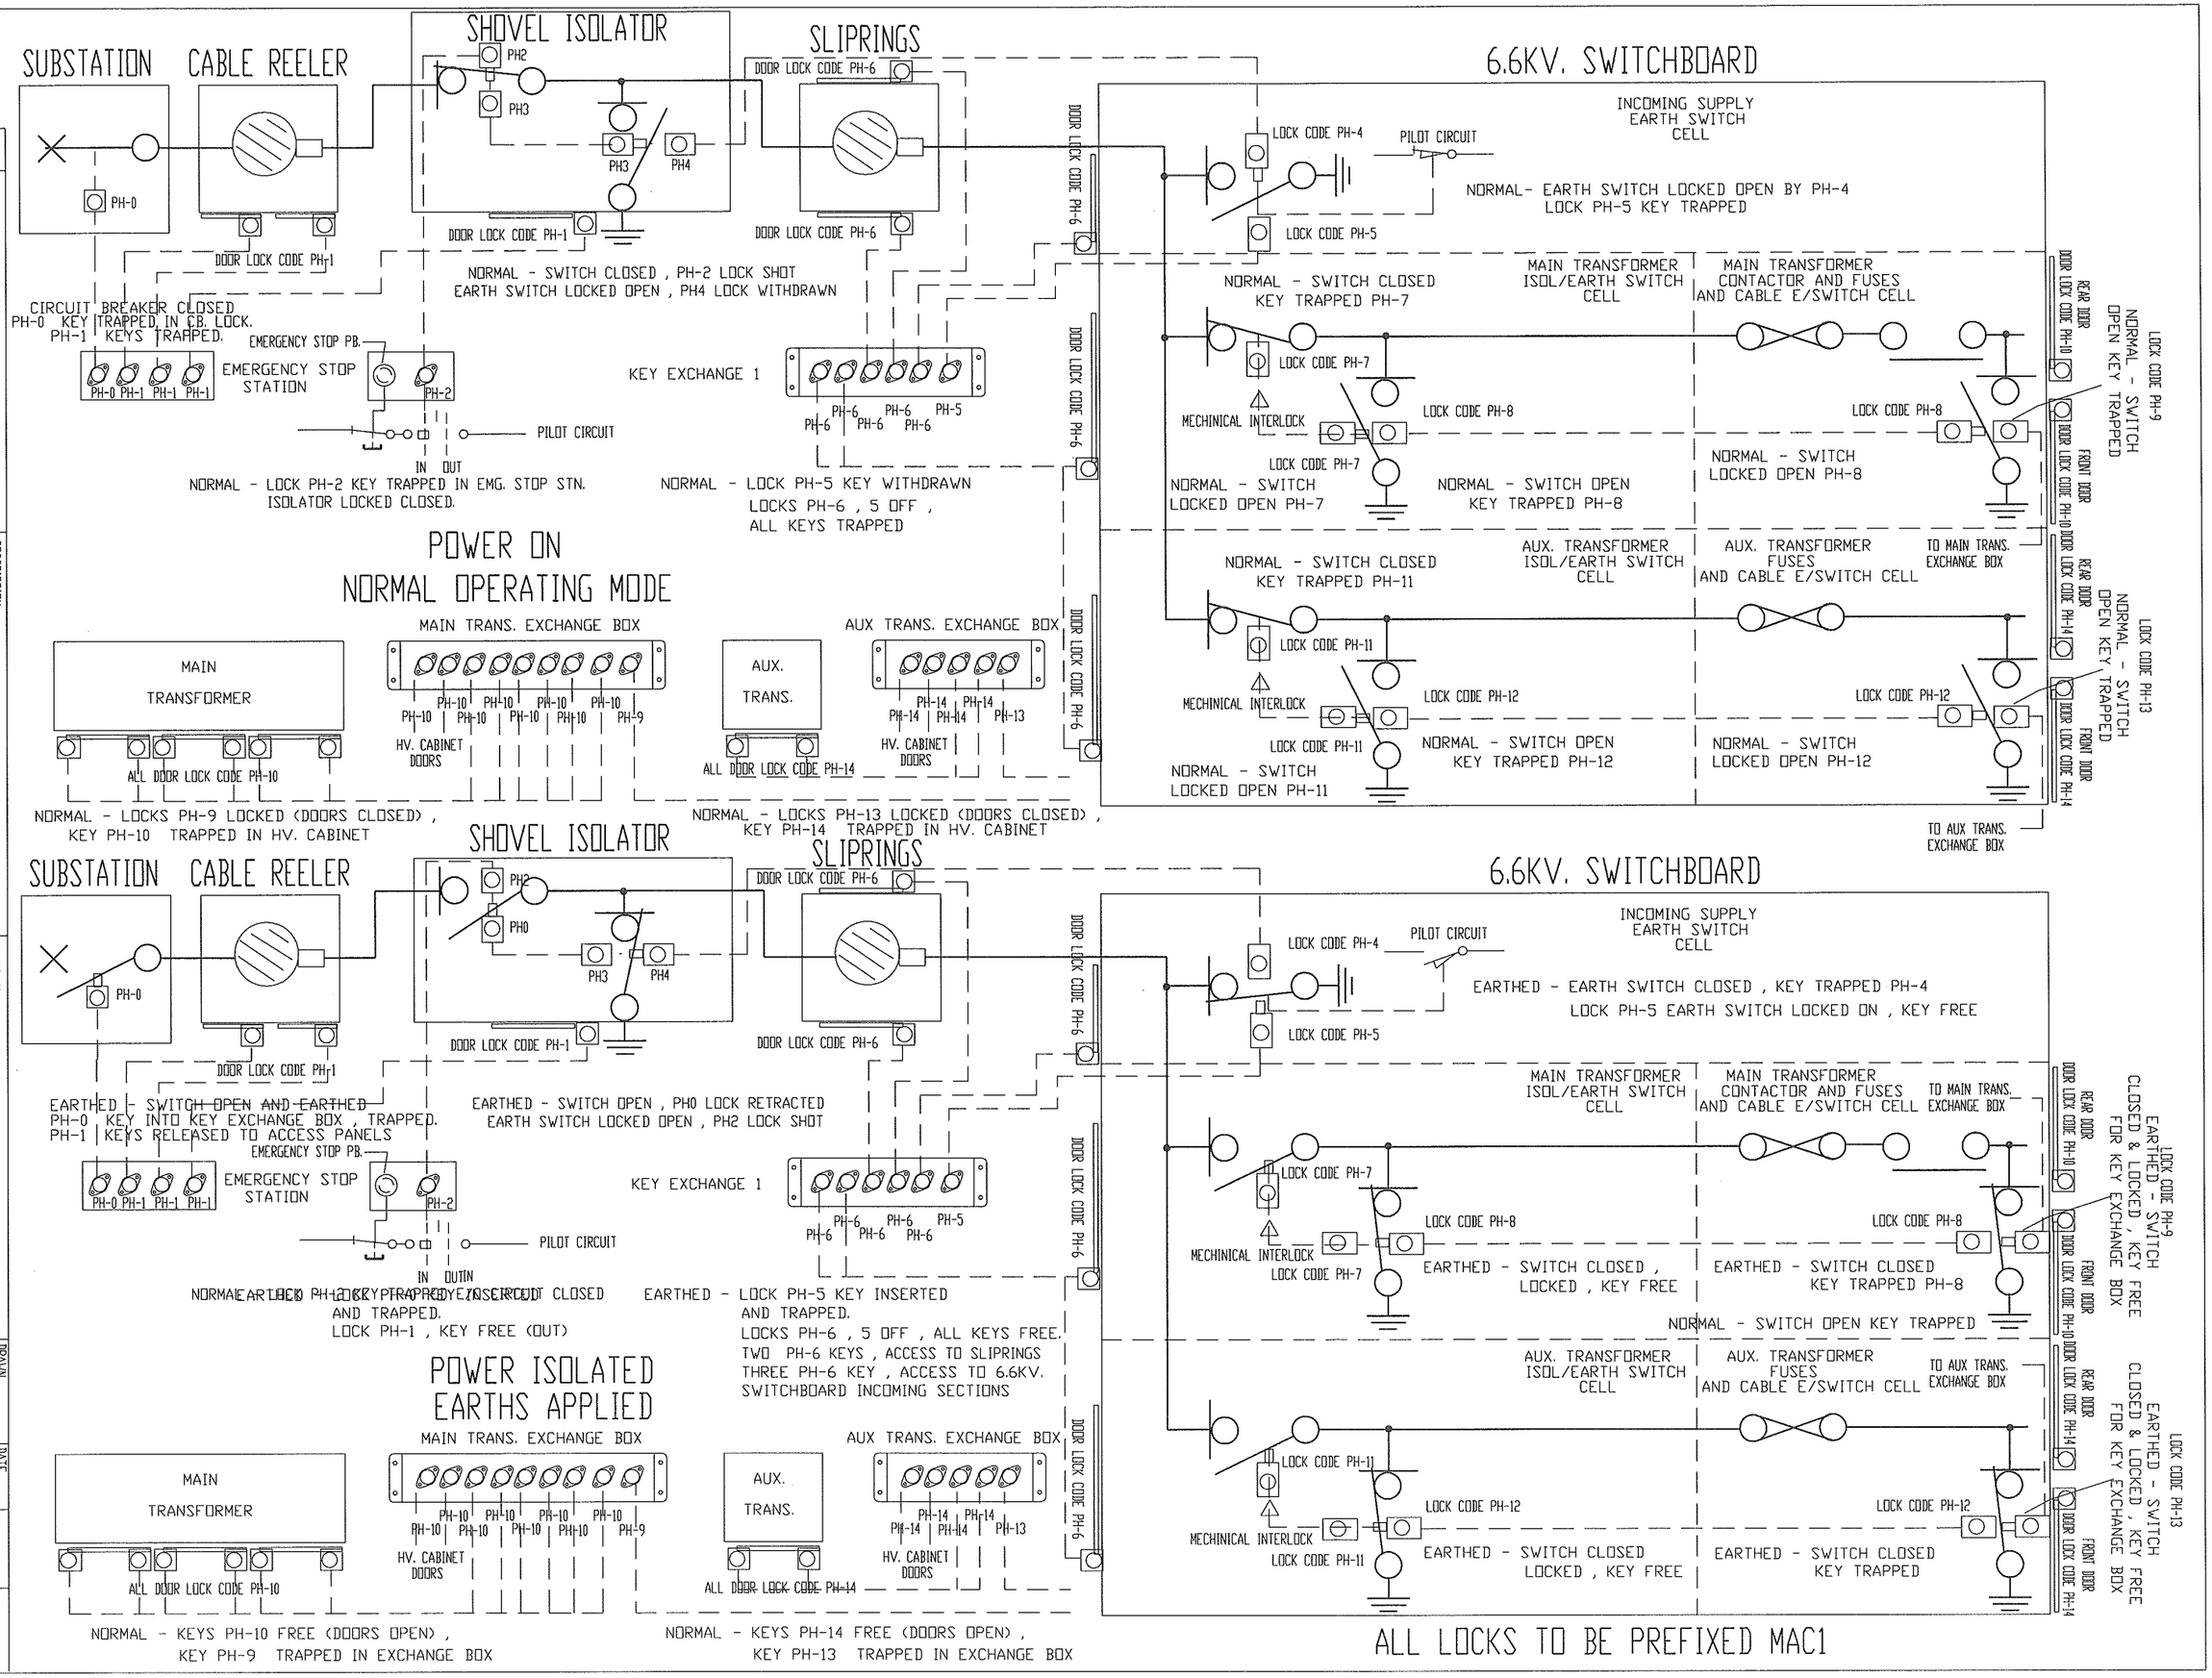

NO	REVISION	DESCRIPTION
A		LOCK SYSTEM REVISED , BJDVERS , 17/11/09
B		CABLE REELER AND SHOVEL ISOLATOR ADDED , BJDVERS , 30/10/09
C		LOCK SYSTEM ALTERED TO CUSTOMER COMMENTS , BJDVERS , 5/10/09
D		LOCK SYSTEM ALTERED TO INCLUDE TRANSFORMER DOORS , BJDVERS , 30/09/09
		APPROVED FOR CONSTRUCTION , BJDVERS , 17/08/09
		ORIGINAL ISSUE

MT ARTHUR COAL
FORTRESS SECURITY
KEY INTERLOCK SYSTEM
FOR 4100XPC SHOVEL HV.ELECTRICS

CUSTOMER
P & H MINEPRO SERVICES PTY LTD

RAMSAY ENGINEERING
ELECTRICAL ENGINEERS
P.O. BOX 18 VARCELEY 4154
PHONE 07 3390-7633 FAX 07 3390-4821

DRAWN	B.DIVERS	DATE	29/07/09
CHECKED			
AS CONSTRUCTED		DATE	
CAD FILE UPDATE		DATE	
SCALE	1:1		
REVISION	0		
DRAWING NUMBER	4388-02		